


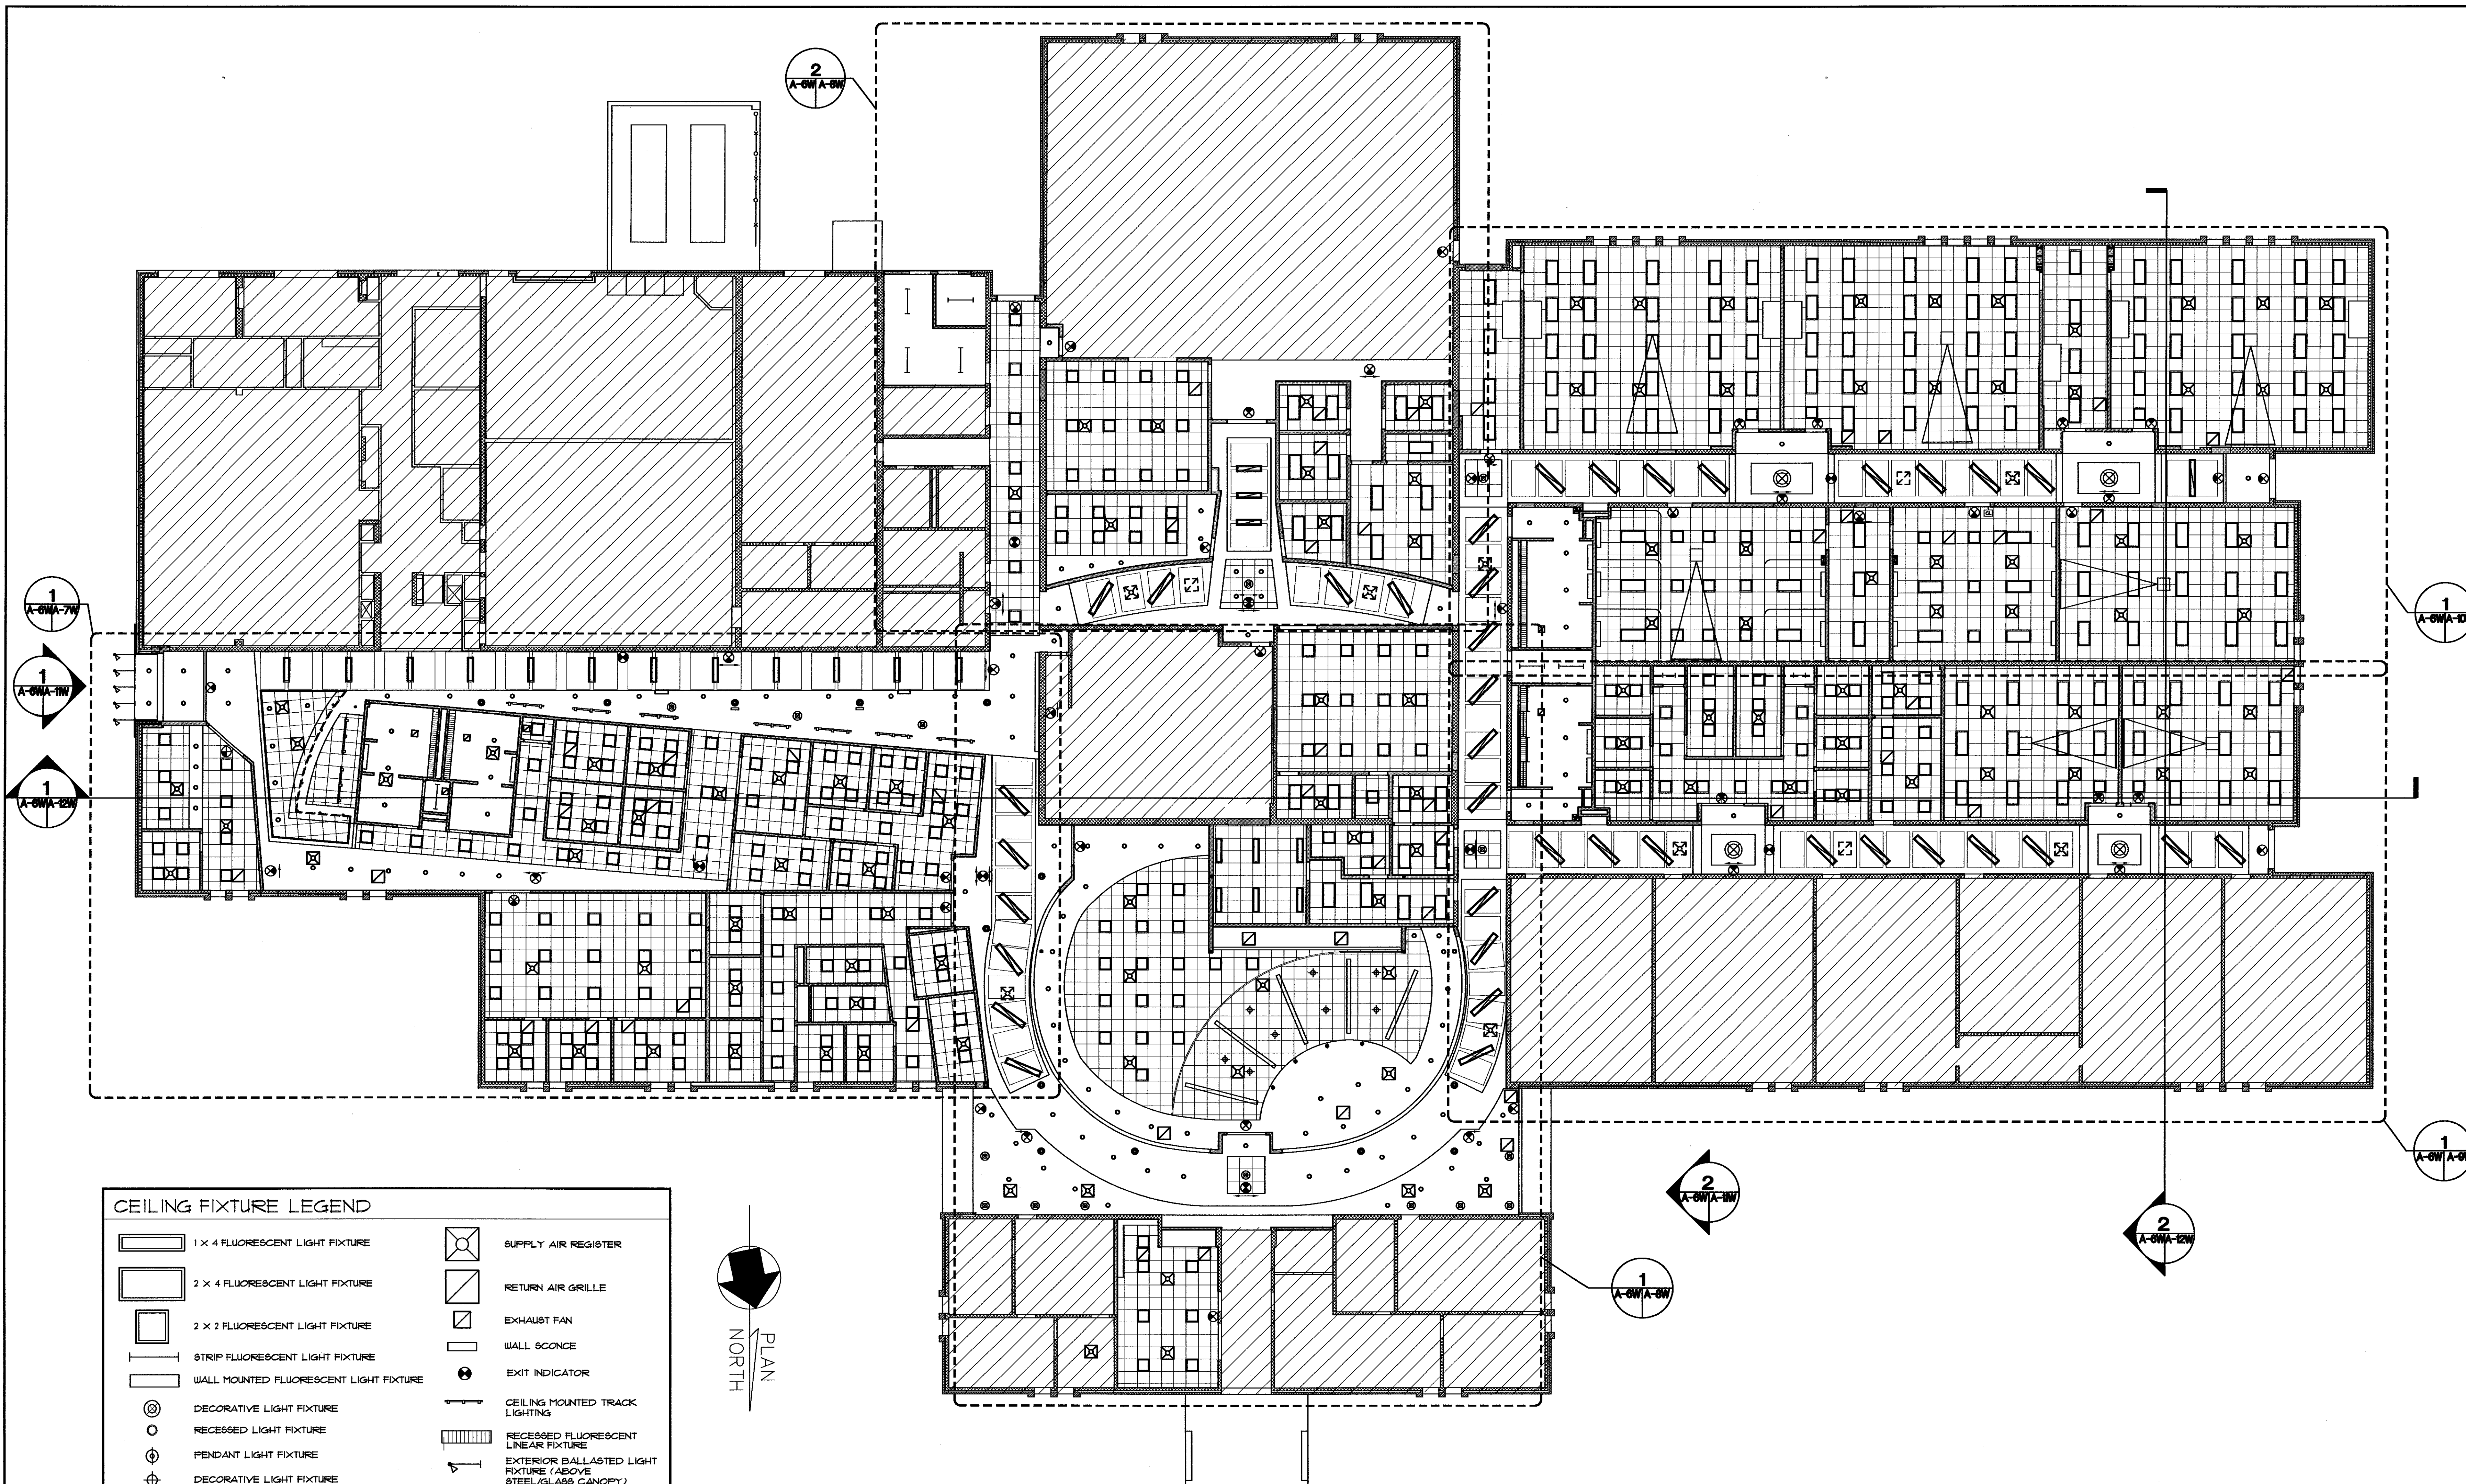

CEILING FIXTURE LEGEND	
	1 x 4 FLUORESCENT LIGHT FIXTURE
	2 x 4 FLUORESCENT LIGHT FIXTURE
	2 x 2 FLUORESCENT LIGHT FIXTURE
	STRIP FLUORESCENT LIGHT FIXTURE
	WALL MOUNTED FLUORESCENT LIGHT FIXTURE
	DECORATIVE LIGHT FIXTURE
	RECESSED LIGHT FIXTURE
	PENDANT LIGHT FIXTURE
	DECORATIVE LIGHT FIXTURE
	SUPPLY AIR REGISTER
	RETURN AIR GRILLE
	EXHAUST FAN
	WALL SCONCE
	EXIT INDICATOR
	CEILING MOUNTED TRACK LIGHTING
	RECESSED FLUORESCENT LINEAR FIXTURE
	EXTERIOR BALLASTED LIGHT FIXTURE (ABOVE STEEL/GLASS CANOPY)

NOTES

1. ALL RECESSED LIGHT FIXTURES, SPRINKLER HEADS, AND PENDANT LIGHT FIXTURES IN THE CEILING TILE ARE CENTERED IN THE TILE UNLESS NOTED OTHERWISE.

2. THE PLACEMENT OF ALL CEILING MOUNTED LIGHT FIXTURES SHALL BE COORDINATED WITH DOOR SWINGS.

CEILING TYPES	
1. GYP. BD.	
2. 2'x2' A.C.T.	
3. SUSPENDED PANEL SYSTEM	
2'x2' BLACK A.C.T. 6" ABOVE TOP OF PANEL SYSTEM	
4. CURVED SUSPENDED PANEL SYSTEM	
2'x2' BLACK A.C.T. 6" ABOVE TOP OF PANEL SYSTEM	
5. EXPOSED CEILING	
6. MATCH EXISTING CEILING SYSTEM	
7. 2'x2' METAL CEILING TILE	
KEY	
	HEIGHT
	CEILING TYPE

1
A-6W/A-6W

REFLECTED CEILING PLAN WARSAW CAMPUS

SCALE: 3/32" = 1'-0"

0 5 10 20 30
SCALE: 3/32" = 1'-0"

mbj ARCHITECTURE
A PROFESSIONAL LIMITED COMPANY
GROVE PARK SQUARE
11537-B NUCKOLS ROAD
Glen Allen, Virginia 23069
Tel: (804) 273-9811 Fax: (804) 273-9843

**RAPPAHANNOCK
COMMUNITY COLLEGE
CAMPUS RENOVATIONS
WARSAW + GLENN, VIRGINIA**

**REFLECTED CEILING PLAN
WARSAW CAMPUS**

Date: MAY 11, 2010
REVISIONS
NO. DATE

STEPHEN FLOYD
PUB. 000000
Lic. No. 018047
5/13/2010
ARCHITECT

Sheet
A-6W
File Number
RCC-A6W-PLAN